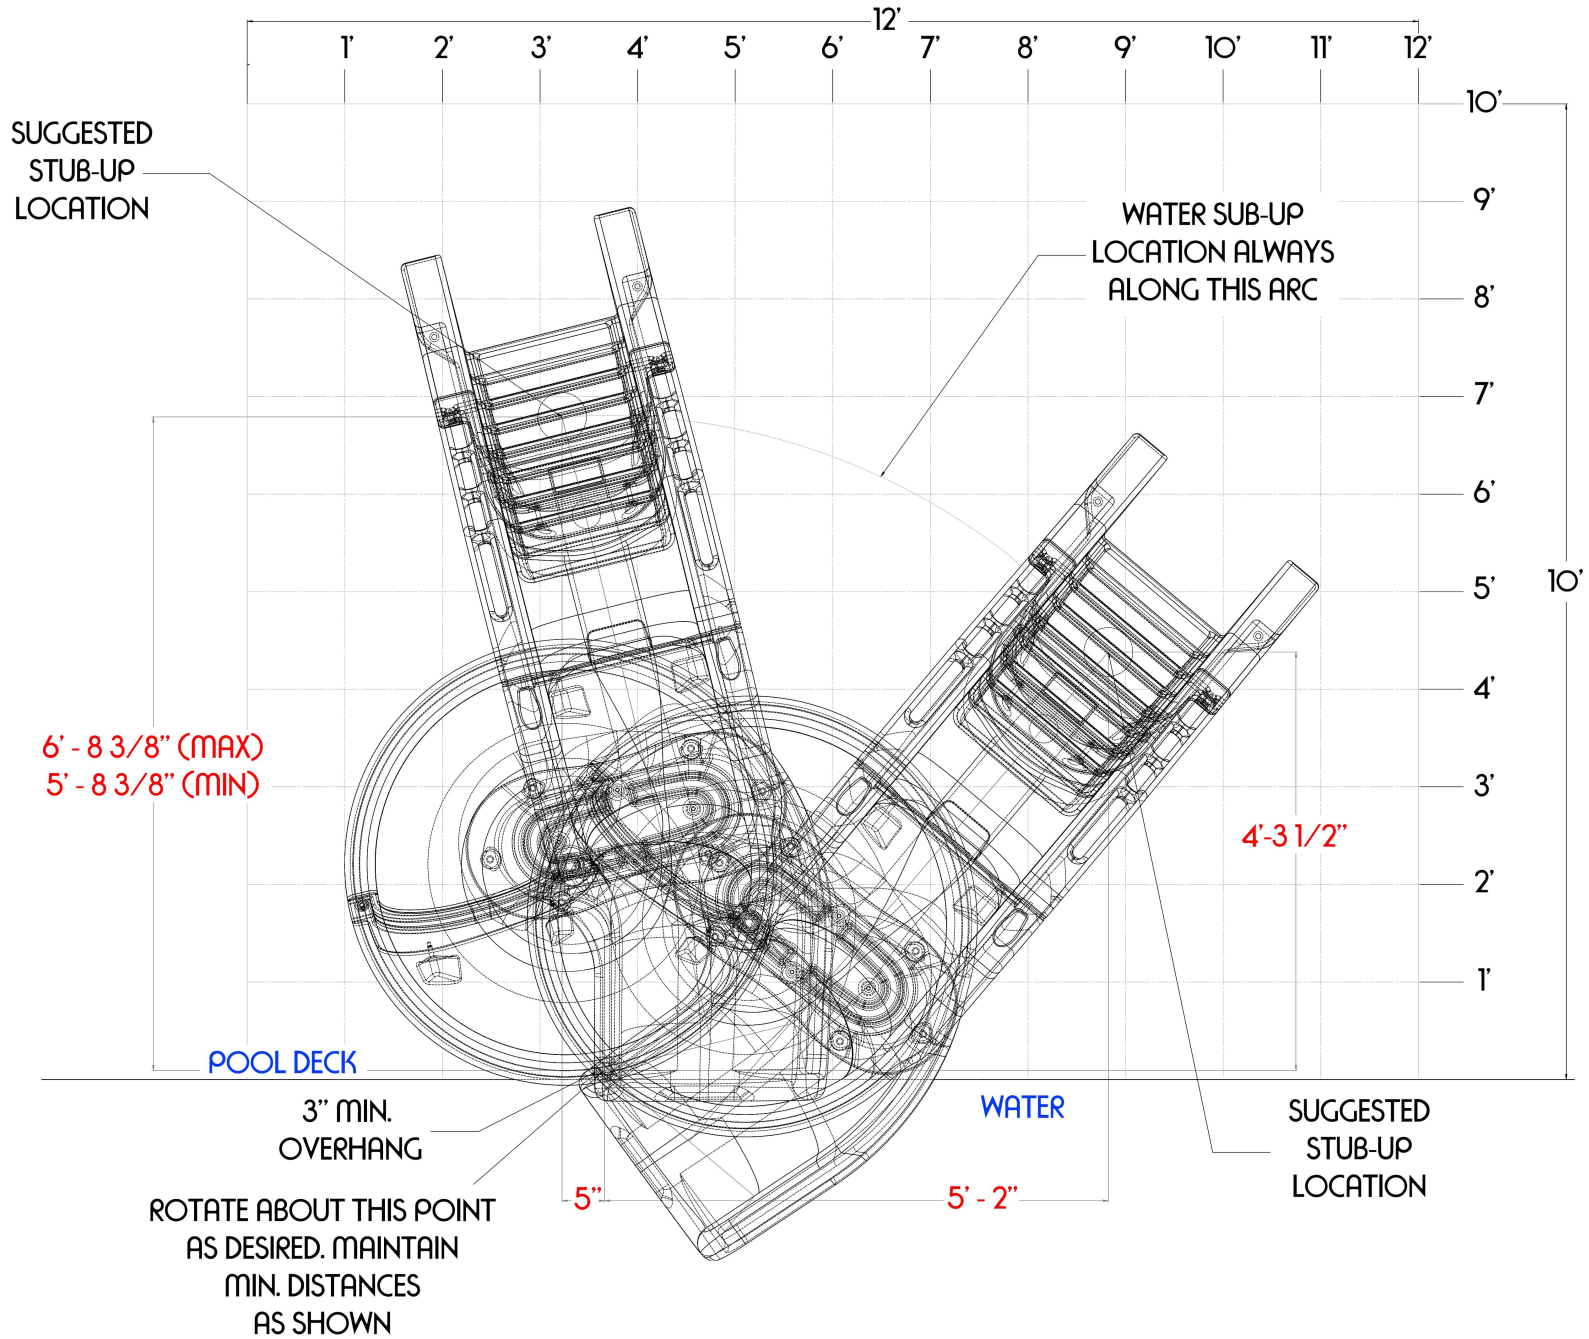
12'
1'
2'
3'
4'
5'
6'
7'
8'
9'
10'
11'
12'
10'
9'
8'
7'
6'
5'
4'
3'
2'
1'
10'
SUGGESTED STUB-UP LOCATION
WATER SUB-UP LOCATION ALWAYS ALONG THIS ARC
6' - 8 3/8" (MAX)
5' - 8 3/8" (MIN)
4'-3 1/2"
POOL DECK
WATER
3" MIN. OVERHANG
ROTATE ABOUT THIS POINT AS DESIRED. MAINTAIN MIN. DISTANCES AS SHOWN
5"
5' - 2"
SUGGESTED STUB-UP LOCATION